A0 - Do not scale

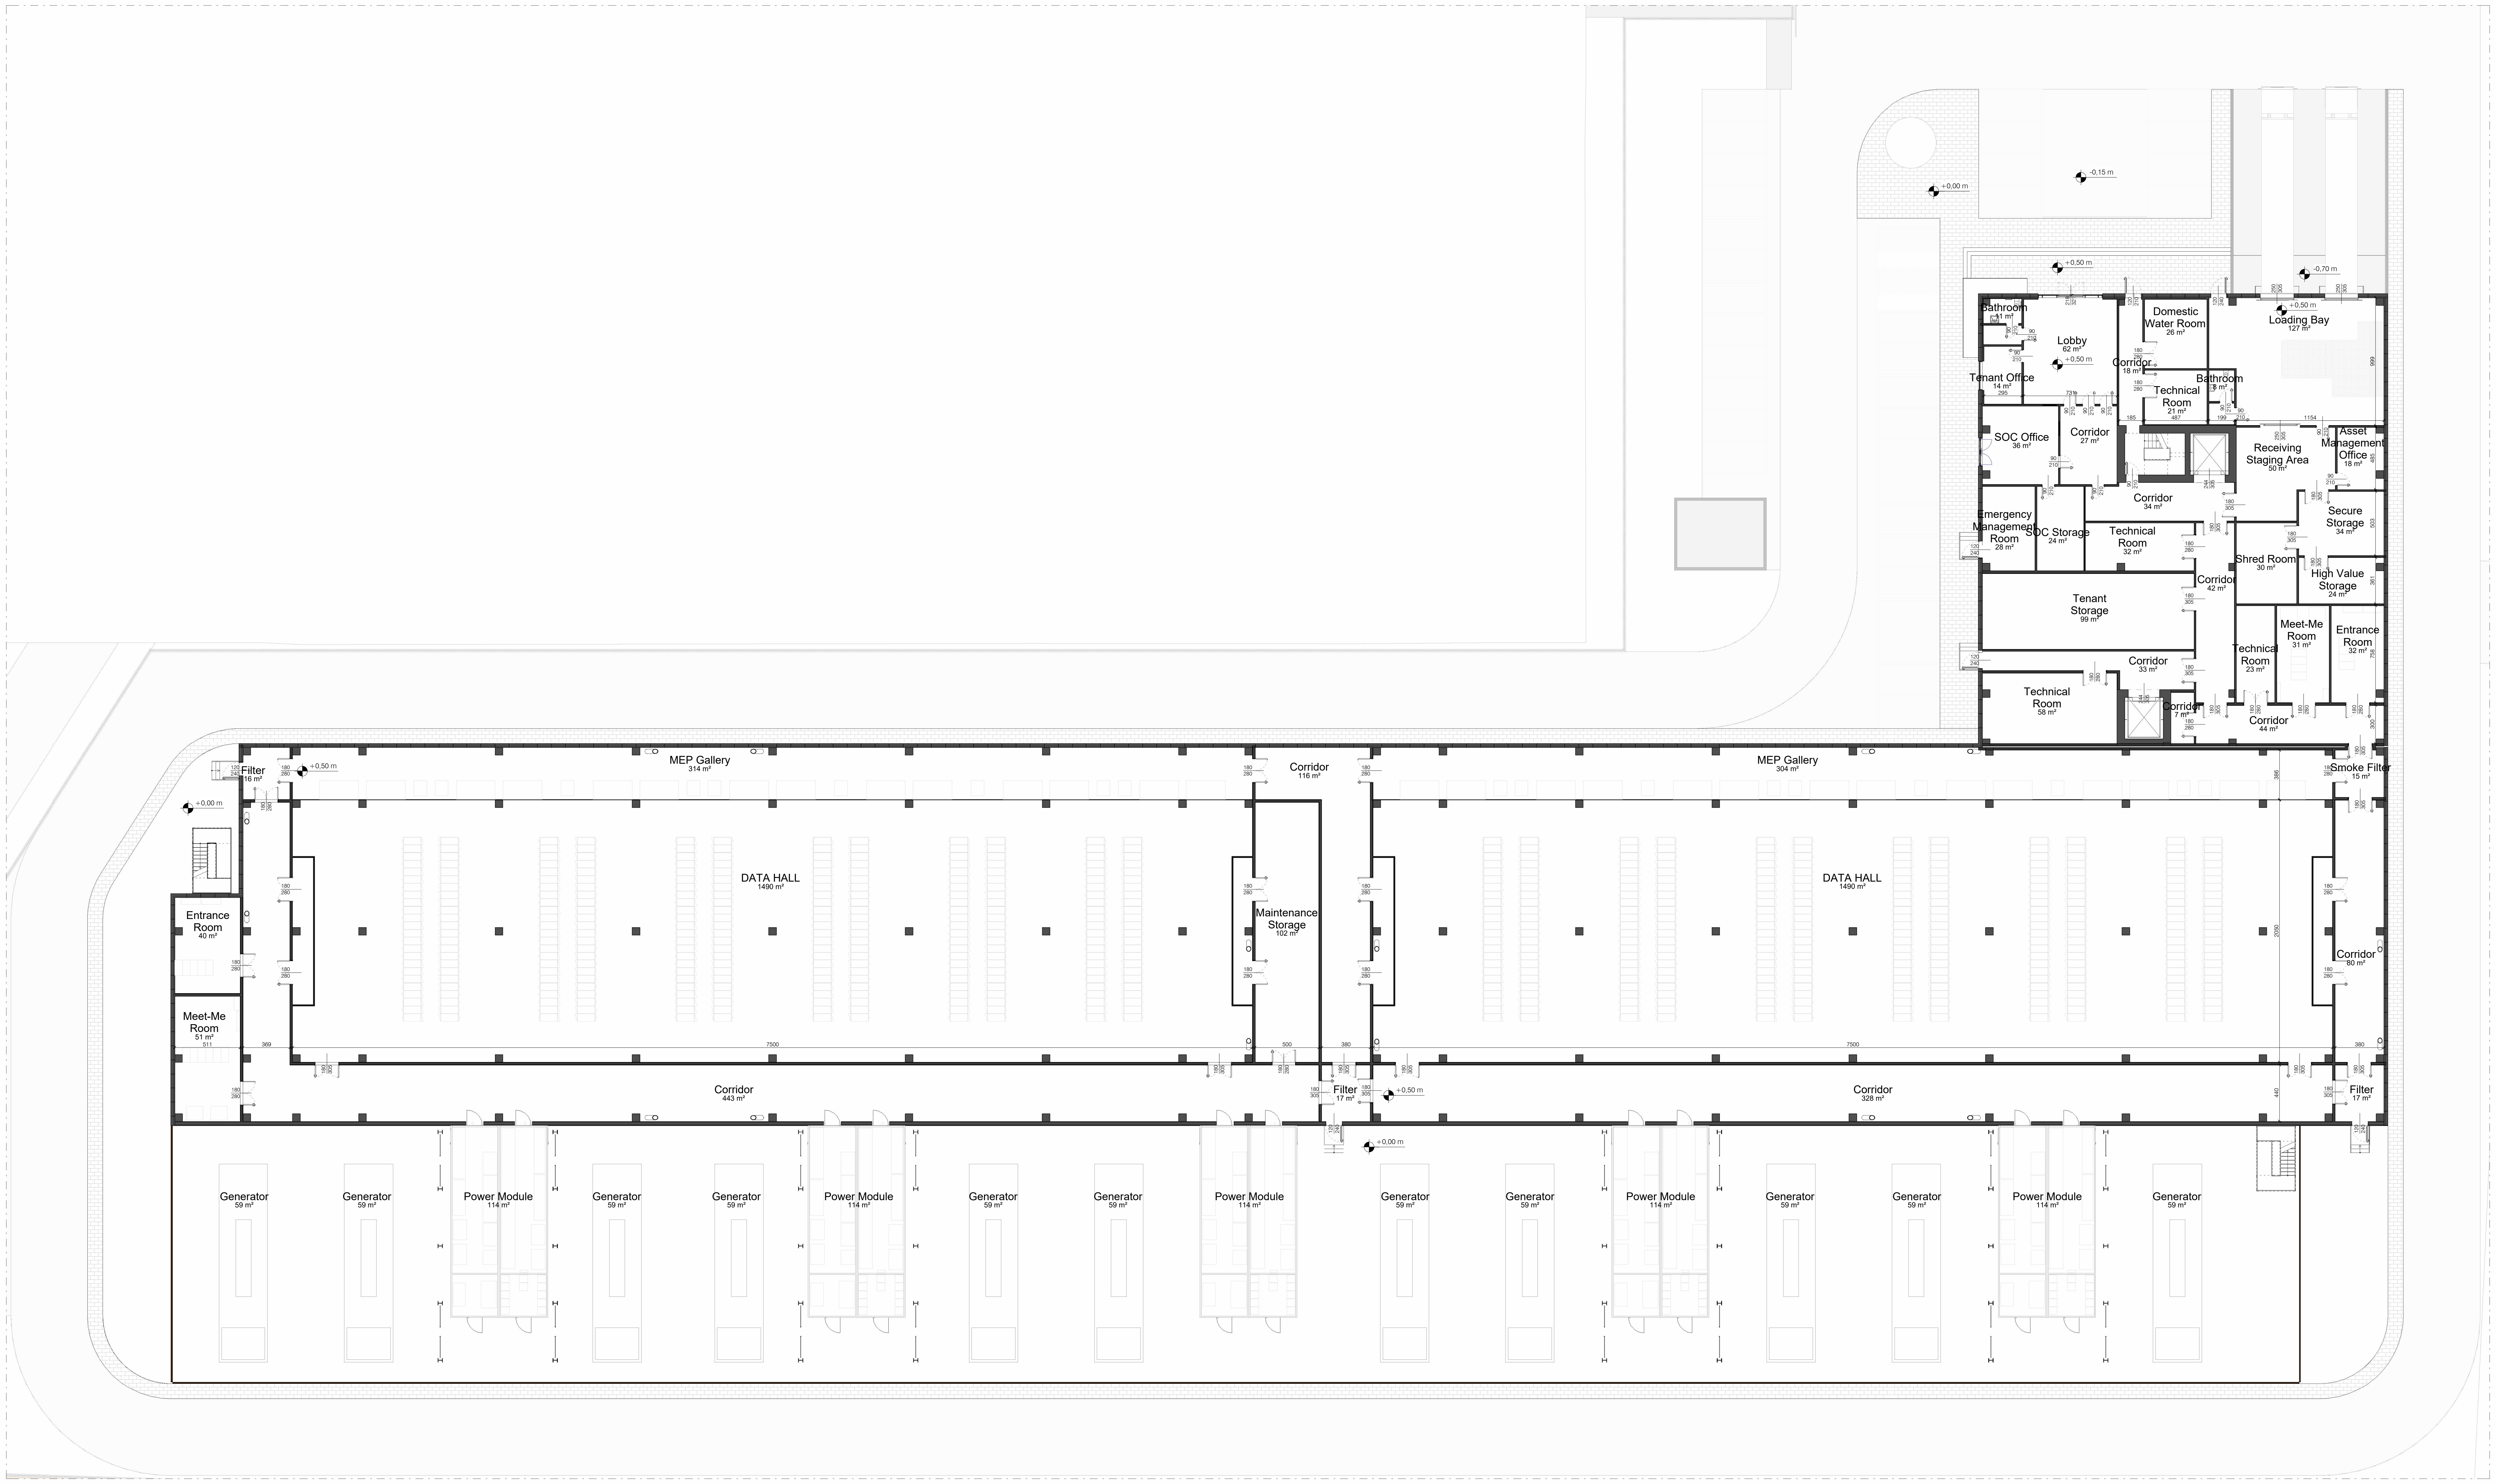

+0,00 m
-0,15 m
+0,50 m
-0,70 m
Bathroom
11 m²
Lobby
62 m²
Domestic Water Room
26 m²
Loading Bay
127 m²
Corridor
18 m²
Tenant Office
14 m²
Technical Room
21 m²
Bathroom
8 m²
SOC Office
36 m²
Corridor
27 m²
Receiving Staging Area
50 m²
Asset Management Office
18 m²
Corridor
34 m²
Secure Storage
34 m²
Emergency Management Room
28 m²
SOC Storage
24 m²
Technical Room
32 m²
Shred Room
30 m²
Corridor
42 m²
High Value Storage
24 m²
Tenant Storage
99 m²
Meet-Me Room
31 m²
Entrance Room
32 m²
Technical Room
23 m²
Corridor
33 m²
Technical Room
58 m²
Corridor
7 m²
Corridor
44 m²
Smoke Filter
15 m²
Filter
16 m²
MEP Gallery
314 m²
Corridor
116 m²
MEP Gallery
304 m²
Entrance Room
40 m²
DATA HALL
1490 m²
Maintenance Storage
102 m²
DATA HALL
1490 m²
Corridor
80 m²
Meet-Me Room
51 m²
Corridor
443 m²
Filter
17 m²
Corridor
328 m²
Filter
17 m²
Generator
59 m²
Power Module
114 m²

Groundfloor Plan Layout - Pianta Piano Terra

1 : 200

General Notes

1. This drawing has been checked in accordance with Black & White Engineering (B&W) QA checking procedures.
2. Do not scale from this drawing. All dimensions indicated are in millimeters unless otherwise stated. Validate all measurements on site.
3. All plant and equipment dimensions are typical. The Contractor should show actual, approved plant and equipment sizes.
4. This drawing is to be read in conjunction with all relevant B&W MEP specifications, schedules and standard key to symbols sheet.
5. Any discrepancies between the drawings and other documents should be brought to the attention of the engineer.
6. This drawing is not an installation drawing. It is the Contractors responsibility to make final coordinated installation shop drawings.
7. Final ceiling coordination subject to interior design package.
8. Contractor to coordinate final distribution routes with available sleeves and openings in beams / structure.
9. The contents of this drawing shall be read in conjunction with the current revisions of other relevant Architectural, Structural, Mechanical and Electrical drawings and all relevant sections of the specifications.

2000 0 2000 4000 6000 8000
SCALE: 1:200

N

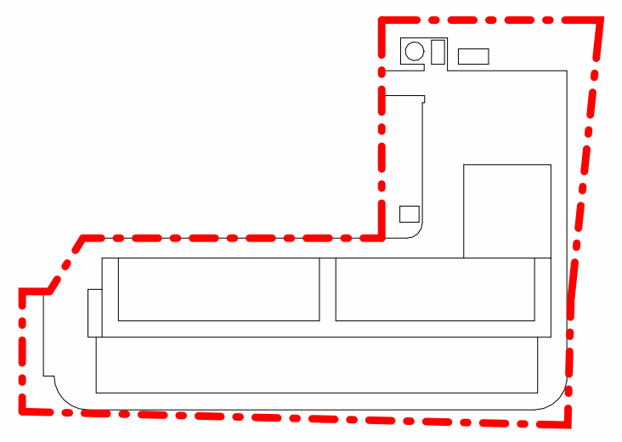

Autodesk Docs://P10501_STA MIL04D/MIL05B-L22-ZZ-XX-M3-A-00001.rvt 10/10/2024 17:47:49 © Black & White Engineering A0v_Frame_Rev 00

Rev	Details	By / Chkd / App	Date
P01	STAGE 2 - ISSUED FOR APPROVAL	L22	11/10/2024

Client

STACK INFRASTRUCTURE

Lead Consultant / MEP Designer

Office No. 1801
Marina Plaza
Dubai marina
PO Box 27793
Tel: +971 4 365 2228
www.bw-engineering.com

Designer / Architect / Civil

L22 è una divisione di:
Lombardini22 S.p.A.
Via Lombardini 22
T +39 02 36 59 62 00
info@l22.it
20143 Milano, Italia
F +39 02 83 20 13 97
www.l22.it

Structural

Studio Progetti Strutturali

Ing. Arturo Donadio
S.P.S. S.r.l.
www.spssrl-mi.it
Via M. Gioia, 64 - 20125 Milano, Italia
segreteria@spssrl-mi.it T. 02/6694887

Project Title

MIL05B

Drawing Title

Uffici-Data Hall
Pianta piano terra

Project Status

FASE 2

Discipline	Status Code
ARCHITETTONICO	**S4**

Project Number	Scale @ A0	Revision
P10504	**1:200**	**P01**

Drawing Number

MIL05B-L22-DC-0G-DR-A-20201